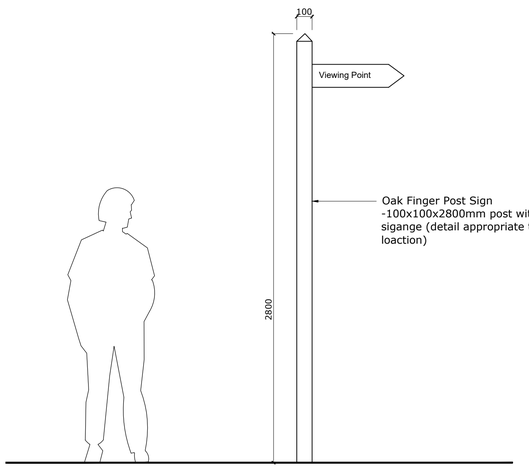

01 / 601 Detail 1: Wayfinding Signage - Finger Post
Scale:1:20 @ A1

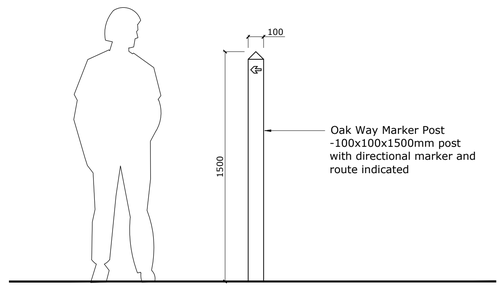

02 / 601 Detail 2: Wayfinding Signage - Marker Post
Scale:1:20 @ A1

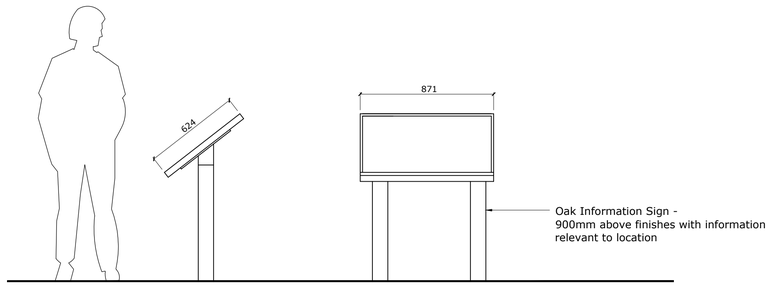

03 / 601 Detail 3: Interpretation Signage - Interpretation Boards
Scale:1:20 @ A1

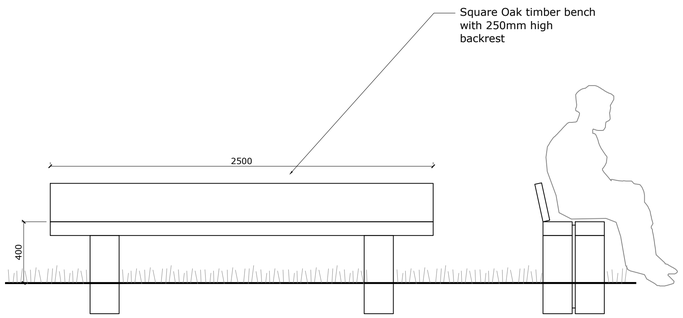

04 / 601 Detail 4: Timber Benches
Scale:1:20 @ A1

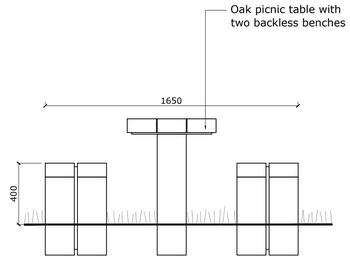

05 / 601 Detail 5: Picnic Benches (To Picnic Spaces and Viewpoints)Scale:1:20 @ A1

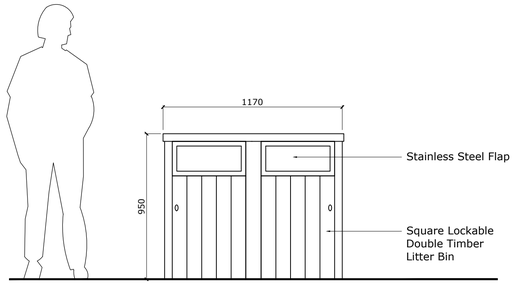

06 / 601 Detail 6: Litter Bins
Scale:1:20 @ A1

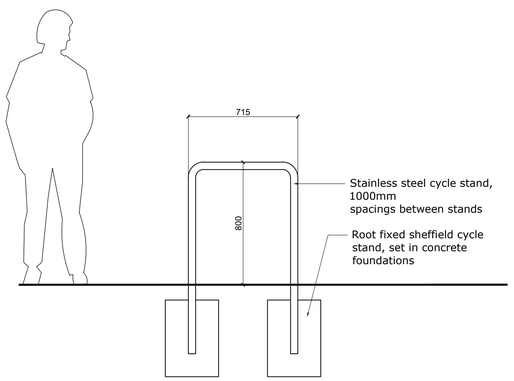

07 / 601 Detail 7: Cycle Stands
Scale:1:20 @ A1

NOTE:A wayfinding and interpretation strategy will be developed at a later stage of the project which will encompass all proposed signage and interpretation boards.

Notes
Do not scale from this drawing.
All dimensions are drawn in millimetres.
Drawing & design copyright LUC.
Reproduction of this drawing in whole or in part is prohibited without prior permission.

Rev	Date	Description	Drn	Chk	App
P02	17.01.24	Detail 5 updated	SR	JL	JL
P01	16.11.23	Planning Issue	SR	JL	JL
P01	07.11.23	Draft Planning Issue - for client comment	SR	JL	JL

Scale 1:20
0 0.2 0.4 0.6 0.8 1.0m

Do not scale from this drawing
All dimensions are to be verified on site
© Drawing & design copyright LUC

LUC
www.landuse.co.uk

Project
Deangate Community Parkland

Client
Medway Council

LUC Job Nr	Scale @A1	Status
11511	1:20	PLANNING

Drawing Title
Typical Details
Site Furniture

Drawing Nr	Rev
11511-LD-DET-601	P02